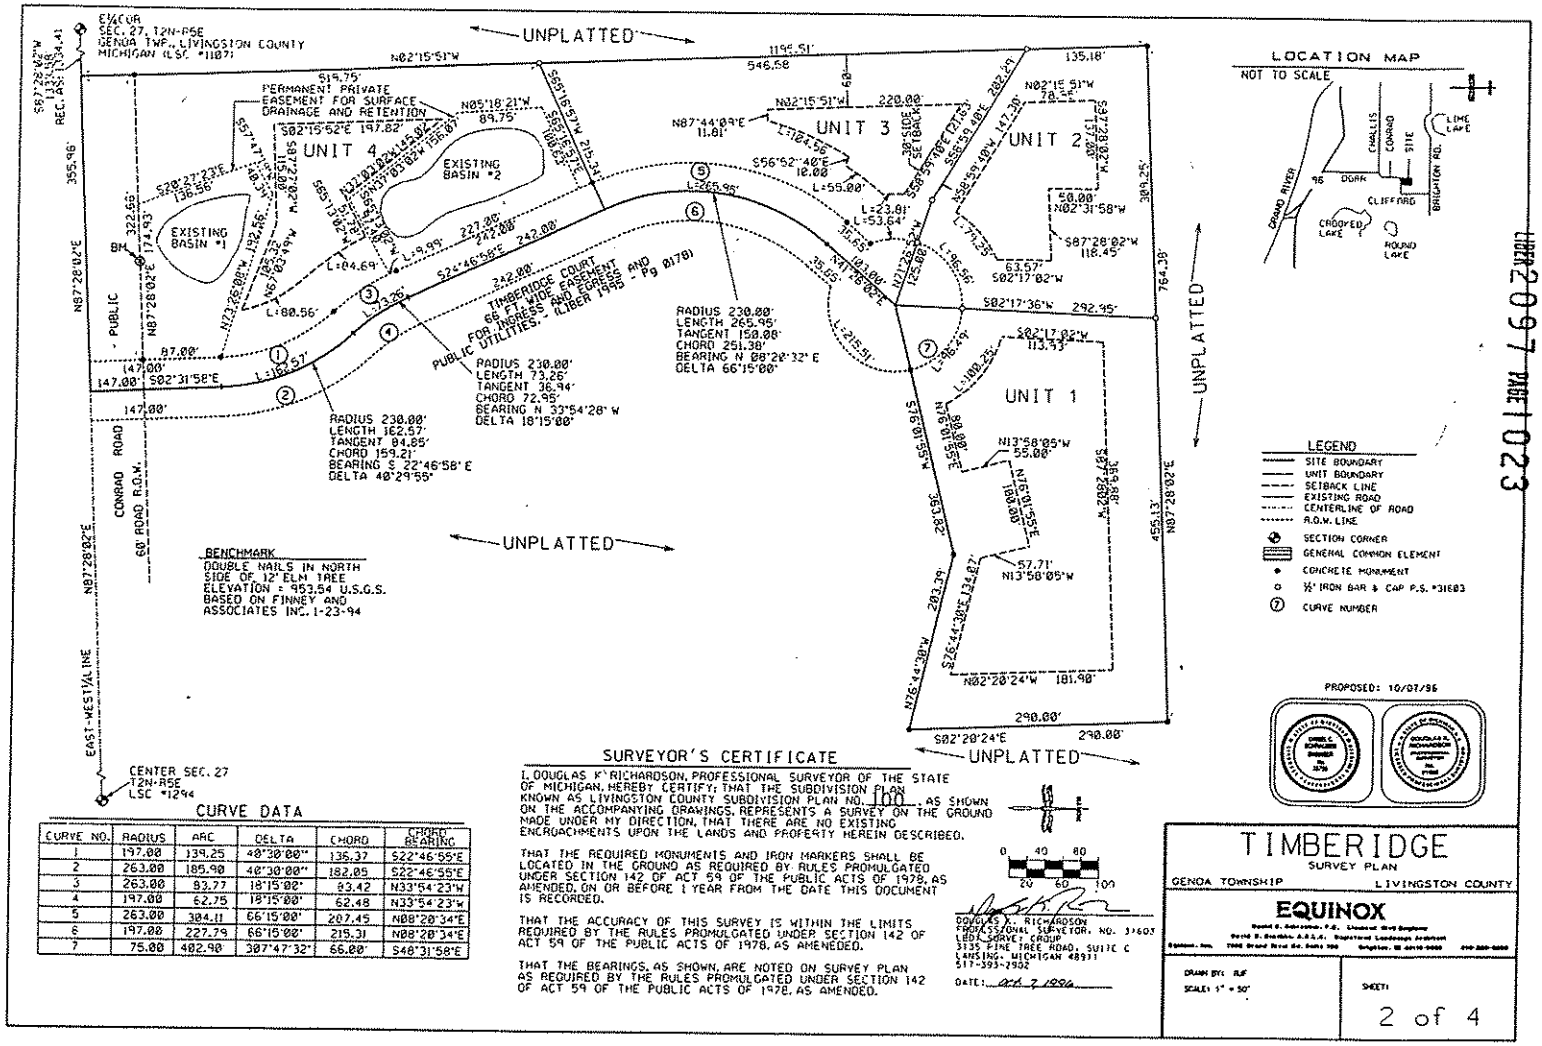

CURVE DATA

CURVE NO.	RADIUS	ARC	DELTA	CHORD	CHORD BEARING
1	197.00	139.25	40°30'00"	136.37	S22°46'55"E
2	263.00	185.90	40°30'00"	182.05	S22°46'55"E
3	263.00	83.77	18°15'00"	83.42	N33°54'23"W
4	197.00	62.75	18°15'00"	62.48	N33°54'23"W
5	263.00	304.11	66°15'00"	287.45	N08°20'34"E
6	197.00	227.79	66°15'00"	215.31	N08°20'34"E
7	75.00	402.90	307°47'32"	66.00	S48°31'58"E

SURVEYOR'S CERTIFICATE

I, DOUGLAS K. RICHARDSON, PROFESSIONAL SURVEYOR OF THE STATE OF MICHIGAN, HEREBY CERTIFY; THAT THE SUBDIVISION PLAN KNOWN AS LIVINGSTON COUNTY SUBDIVISION PLAN NO. 100, AS SHOWN ON THE ACCOMPANYING DRAWINGS, REPRESENTS A SURVEY ON THE GROUND MADE UNDER MY DIRECTION, THAT THERE ARE NO EXISTING ENCROACHMENTS UPON THE LANDS AND PROPERTY HEREIN DESCRIBED.

THAT THE REQUIRED MONUMENTS AND IRON MARKERS SHALL BE LOCATED IN THE GROUND AS REQUIRED BY RULES PROMULGATED UNDER SECTION 142 OF ACT 59 OF THE PUBLIC ACTS OF 1978, AS AMENDED, ON OR BEFORE 1 YEAR FROM THE DATE THIS DOCUMENT IS RECORDED.

THAT THE ACCURACY OF THIS SURVEY IS WITHIN THE LIMITS REQUIRED BY THE RULES PROMULGATED UNDER SECTION 142 OF ACT 59 OF THE PUBLIC ACTS OF 1978, AS AMENDED.

THAT THE BEARINGS, AS SHOWN, ARE NOTED ON SURVEY PLAN AS REQUIRED BY THE RULES PROMULGATED UNDER SECTION 142 OF ACT 59 OF THE PUBLIC ACTS OF 1978, AS AMENDED.

DOUGLAS K. RICHARDSON
PROFESSIONAL SURVEYOR, NO. 31603
LIBER SURVEY GROUP
3135 PINE TREE ROAD, SUITE C
LANSING, MICHIGAN 48911
517-393-2902

DATE: Oct 7 1996

TIMBERIDGE

SURVEY PLAN

GENOA TOWNSHIP LIVINGSTON COUNTY

EQUINOX

DRAWN BY: RJF
SCALE: 1" = 50'

SHEET: 2 of 4

LIBER 2097 PAGE 1023

EXHIBIT B